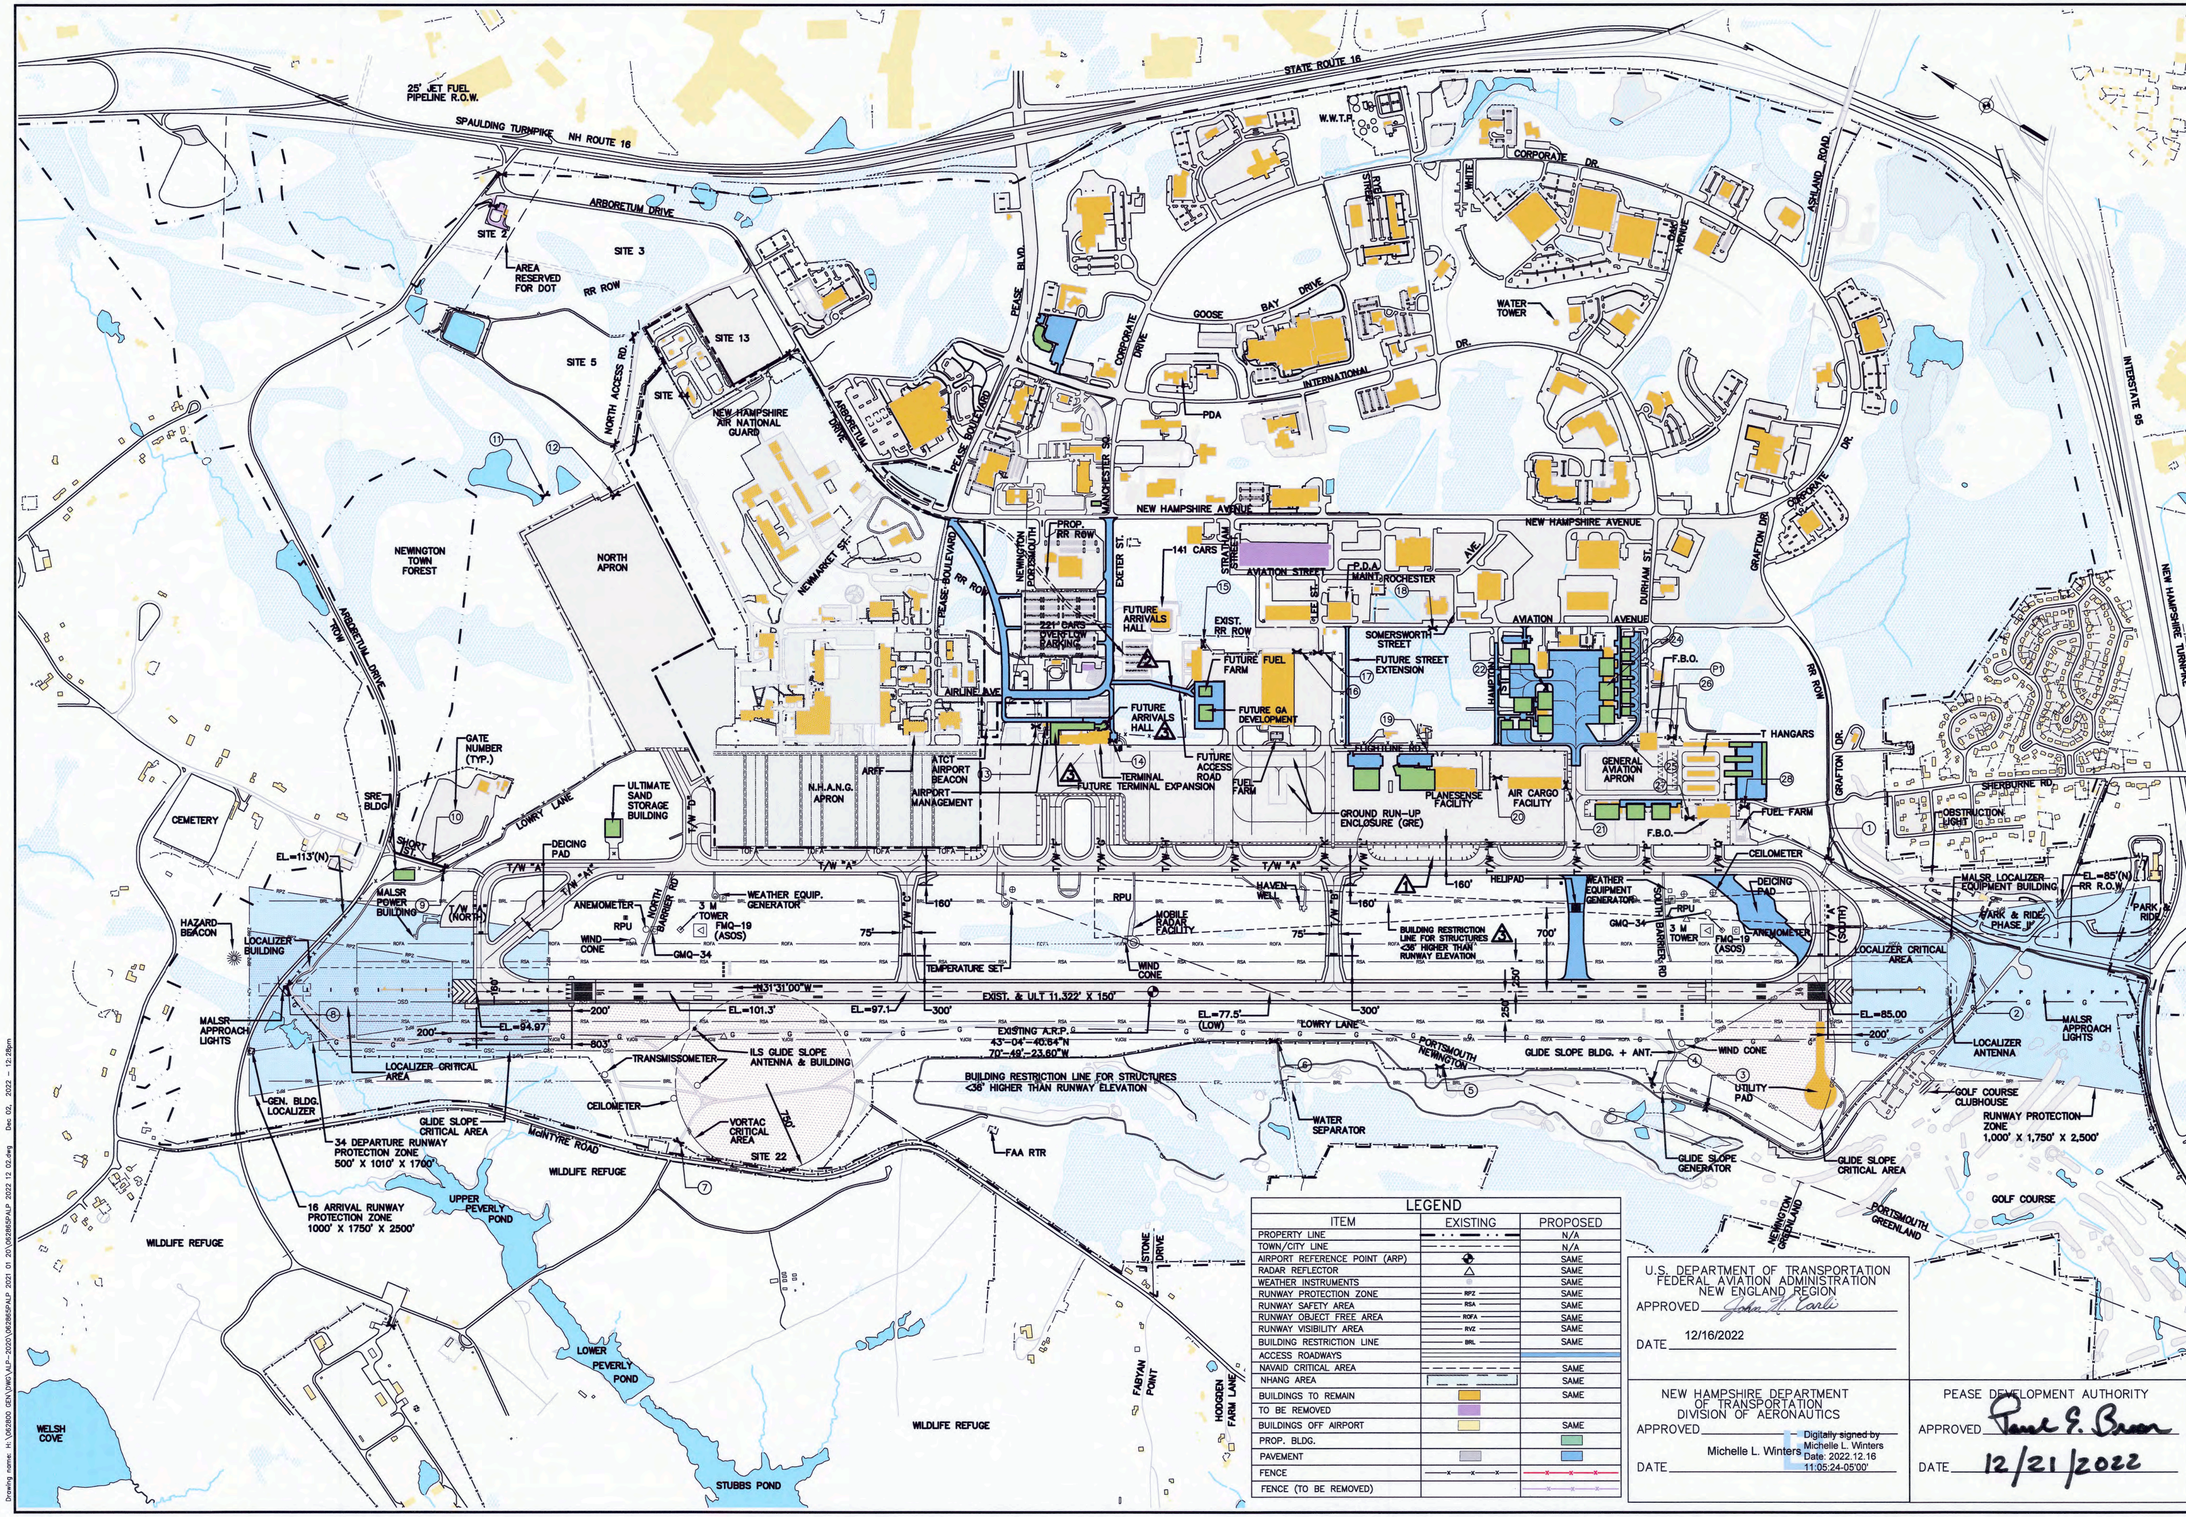


## LEGEND

| ITEM | EXISTING | PROPOSED |
|---|---|---|
| PROPERTY LINE | | N/A |
| TOWN/CITY LINE | | N/A |
| AIRPORT REFERENCE POINT (ARP) | | SAME |
| RADAR REFLECTOR | | SAME |
| WEATHER INSTRUMENTS | | SAME |
| RUNWAY PROTECTION ZONE | RPZ | SAME |
| RUNWAY SAFETY AREA | RSA | SAME |
| RUNWAY OBJECT FREE AREA | ROFA | SAME |
| RUNWAY VISIBILITY AREA | RVZ | SAME |
| BUILDING RESTRICTION LINE | BRL | SAME |
| ACCESS ROADWAYS | | |
| NAVAID CRITICAL AREA | | SAME |
| NHANG AREA | | SAME |
| BUILDINGS TO REMAIN | | SAME |
| TO BE REMOVED | | |
| BUILDINGS OFF AIRPORT | | SAME |
| PROP. BLDG. | | |
| PAVEMENT | | |
| FENCE | | |
| FENCE (TO BE REMOVED) | | |

U.S. DEPARTMENT OF TRANSPORTATION
FEDERAL AVIATION ADMINISTRATION
NEW ENGLAND REGION

APPROVED John H. Carli

DATE 12/16/2022

NEW HAMPSHIRE DEPARTMENT OF TRANSPORTATION
DIVISION OF AERONAUTICS

APPROVED

Michelle L. Winters Digitally signed by Michelle L. Winters Date: 2022.12.16 11:05:24-05'00'

DATE

PEASE DEVELOPMENT AUTHORITY

APPROVED Paul E. Brown

DATE 12/21/2022

ENGINEER'S SEAL

PROJECT DESIGNER
Hoyle, Tanner & Associates, Inc.
150 Dow Street
Manchester, NH 03101-1227
Tel 603-669-5555
Fax 603-669-4968
Web Page: www.hoyletanner.com

This document is prepared as an instrument of service and shall remain the property of Hoyle, Tanner & Associates, Inc., and may not be used, reproduced, distributed or transferred to any person or entity, in whole or in part, without the written permission of Hoyle, Tanner & Associates, Inc.
Hoyle Tanner & Associates © 2020

DESIGNED BY TLM | DRAWN BY DWH | CHECKED BY ERM

PSM
PORTSMOUTH INTERNATIONAL AIRPORT AT PEASE
PORTSMOUTH, NH

PORTSMOUTH INTERNATIONAL AIRPORT AT PEASE
PORTSMOUTH, NEW HAMPSHIRE

# ULTIMATE AIRPORT LAYOUT PLAN

SCALE: 1"=600' | DATE: FEBRUARY, 2020

| REV. NO. | DATE | DESCRIPTION | BY |
|---|---|---|---|
| 3 | 02 DEC 2022 | ADD BRL ON EAST SIDE OF RWY; ADD ARRIVALS HALL AND FUTURE TERMINAL EXPANSION | MCR |
| 2 | 20 JAN 2021 | UPDATE FUT. FBO AND ACCESS RD. | JLC |
| 1 | 11 SEP 2020 | UPDATE PER PROJECTS COMPLETED OR IN PROGRESS AFTER 2013 UALP PEN AND INK CHANGE | JLC |

DO NOT SCALE DRAWING

PROJ. No.: 062865
FILE NAME: 062865PALP
AIP No.: 3-33-016-064-2019

DRAWING NO.
3

SHEET 3 OF 8

Drawing name: H:\062800 GEN\DWG\ALP-2020\062865PALP 2021 01 20\062865PALP 2022 12 02.dwg Dec 02, 2022 - 12:28pm